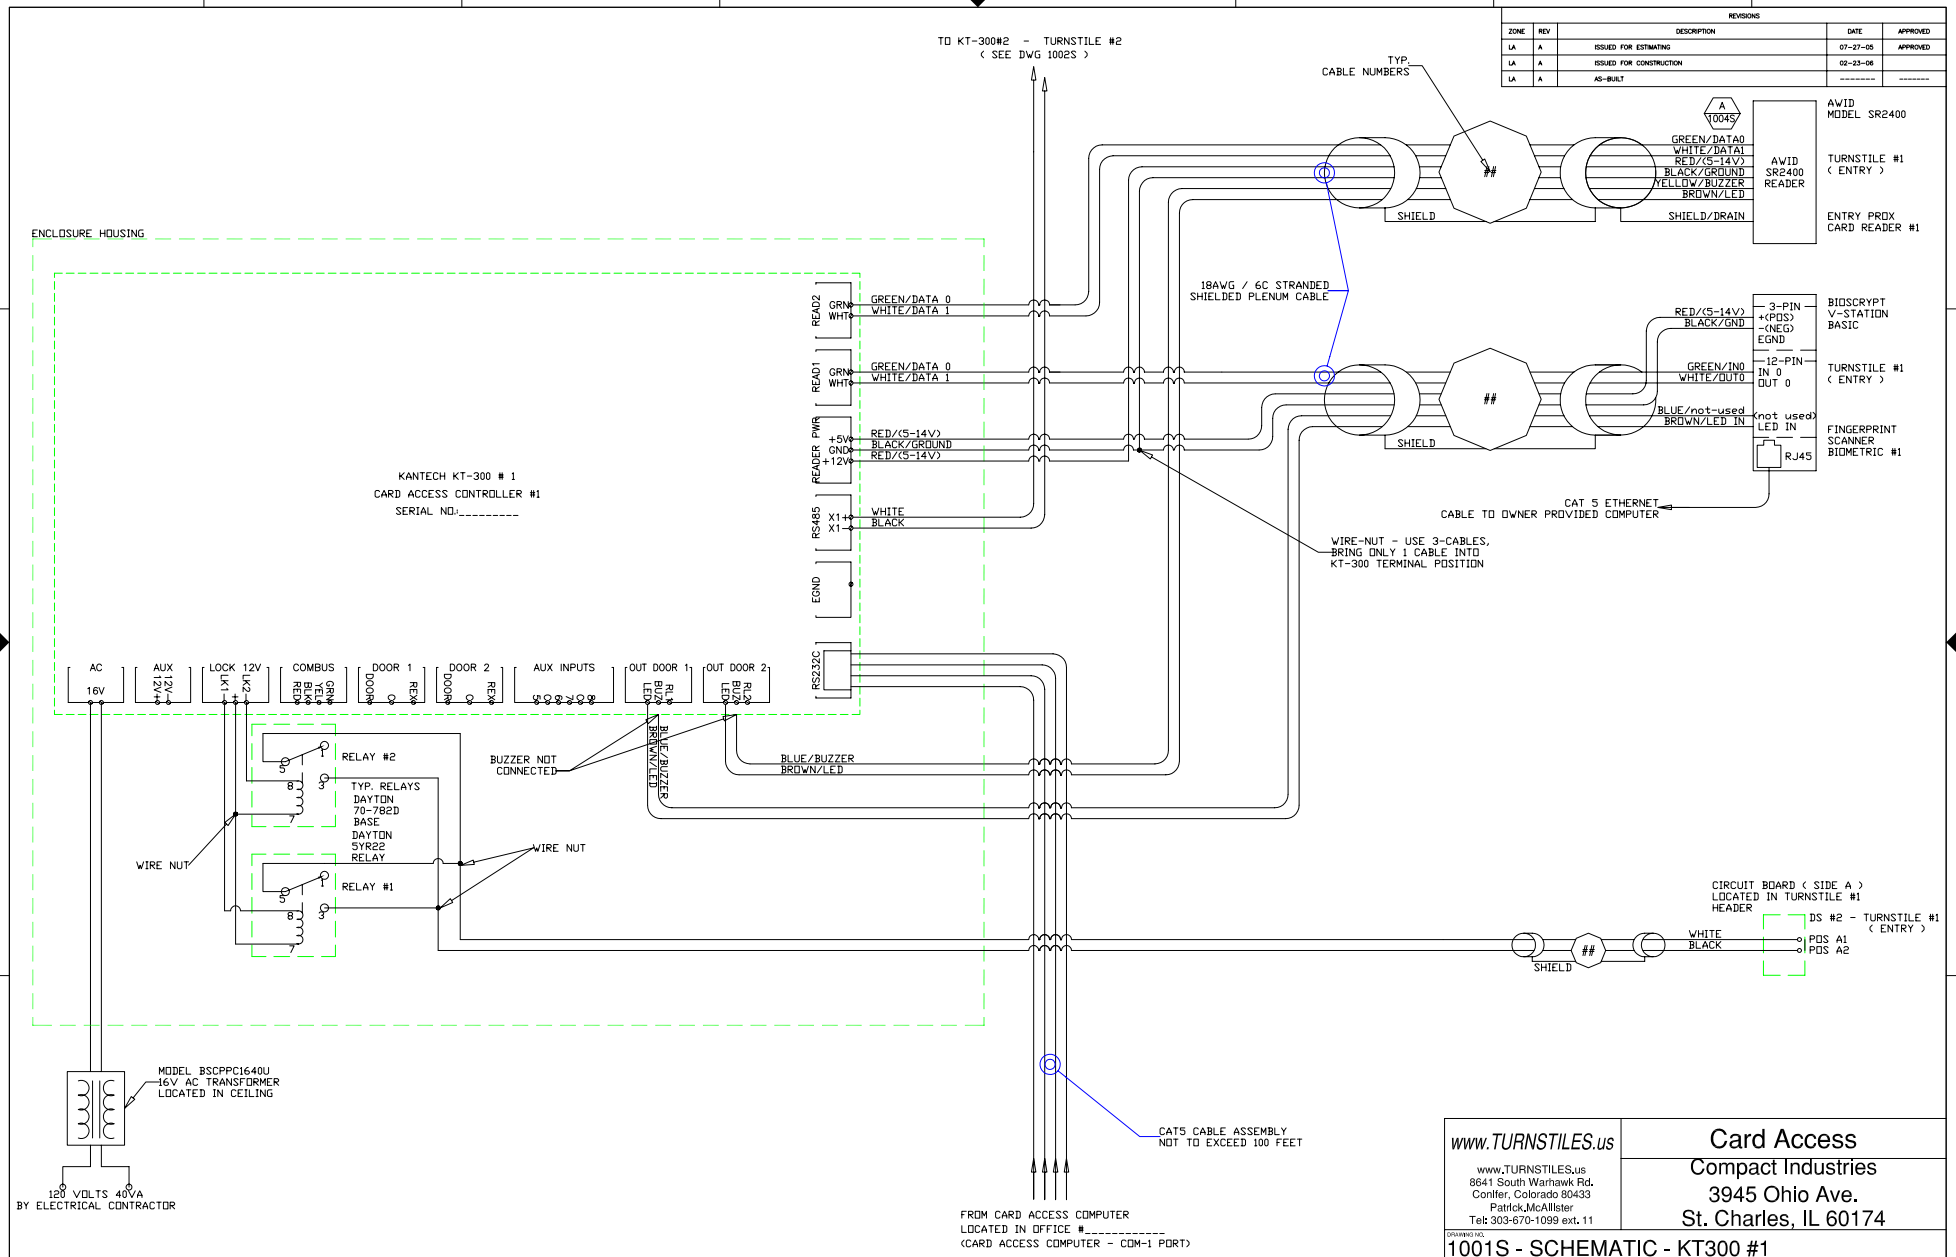

REVISIONS				
ZONE	REV	DESCRIPTION	DATE	APPROVED
LA	A	ISSUED FOR ESTIMATING	07-27-05	APPROVED
LA	A	ISSUED FOR CONSTRUCTION	02-23-06	
LA	A	AS-BUILT	----------	----------

www.TURNSTILES.us

www.TURNSTILES.us
8641 South Warhawk Rd.
Conifer, Colorado 80433
Patrick.McAllister
Tel: 303-670-1099 ext. 11

Card Access

Compact Industries
3945 Ohio Ave.
St. Charles, IL 60174

DRAWING NO.
1001S - SCHEMATIC - KT300 #1

SCALE NONE

SHEET 1 OF 4